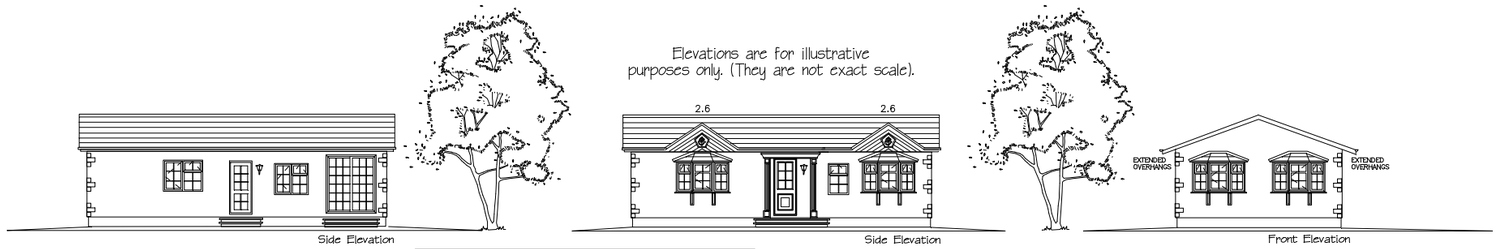

Elevations are for illustrative purposes only. (They are not exact scale).

GRP BRICK SLIPS

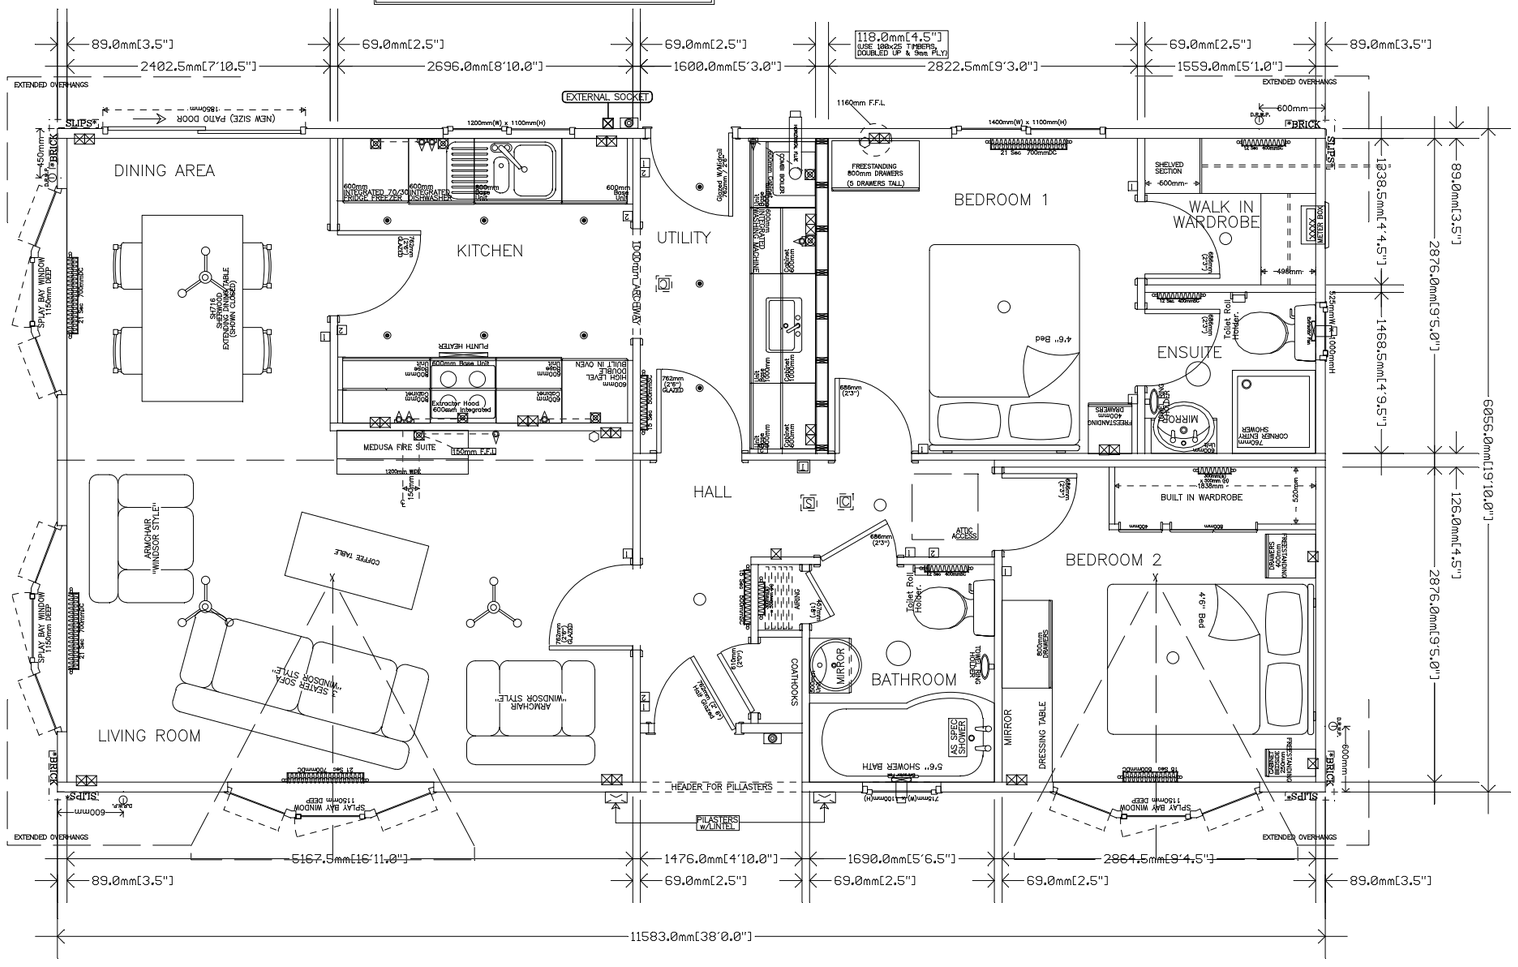

LEGEND

SYMBOL	DESCRIPTION	SYMBOL	DESCRIPTION	SYMBOL	DESCRIPTION	SYMBOL	DESCRIPTION
	radiator		External light	1	Light switch	D.R.W.P.	Rainwater down pipe
	Single power point		Ceiling Rose (Light)	2	Two –way light switch		Extractor fan
	Double power point		Wall light	3	Three –way light switch	SVP	Soil and vent pipe
	T.V Point		Tri light (under cab/fly pelmet)		Thermostat		Smoke Detector
	Sky Point		Recessed Downlighter.	METER BOX	Electric meter box		Carbon Monoxide Detector
	Spur operable to a switch (above worktop)		Recessed Downlighter (under cabinet/fly pelmet etc)	XXXX	Consumer unit		

PLEASE NOTE

FOR CONSTRUCTION PURPOSES REFER TO THE DIMENSIONS IN MILLIMETRES. (DIMENSIONS IN BRACKETS ARE APPROXIMATIONS).

REVISIONS
Revised: 31/07/2013 As noted plan & spec(5). JC
Revised: 06.08.2013 As per EMail. JC

STATELY ALBION LTD

Unit 20 Darren Drive
Prince Of Wales Industrial Estate
Abercarn
Newport, Gwent
NP11 5AR

TEL: 01495 244472
FAX: 01495 248939
EMAIL: sales@stately-albion.co.uk
WEB: www.stately-albion.co.uk

DRAWING NUMBER:	16736
DRAWN BY:	JC
SCALE:	1:25 on A1/1:50 on A3
DATE:	~~12/07/2013~~
CUSTOMER NAME:	SOUTH EAST PARKS (EST NO: 16768)